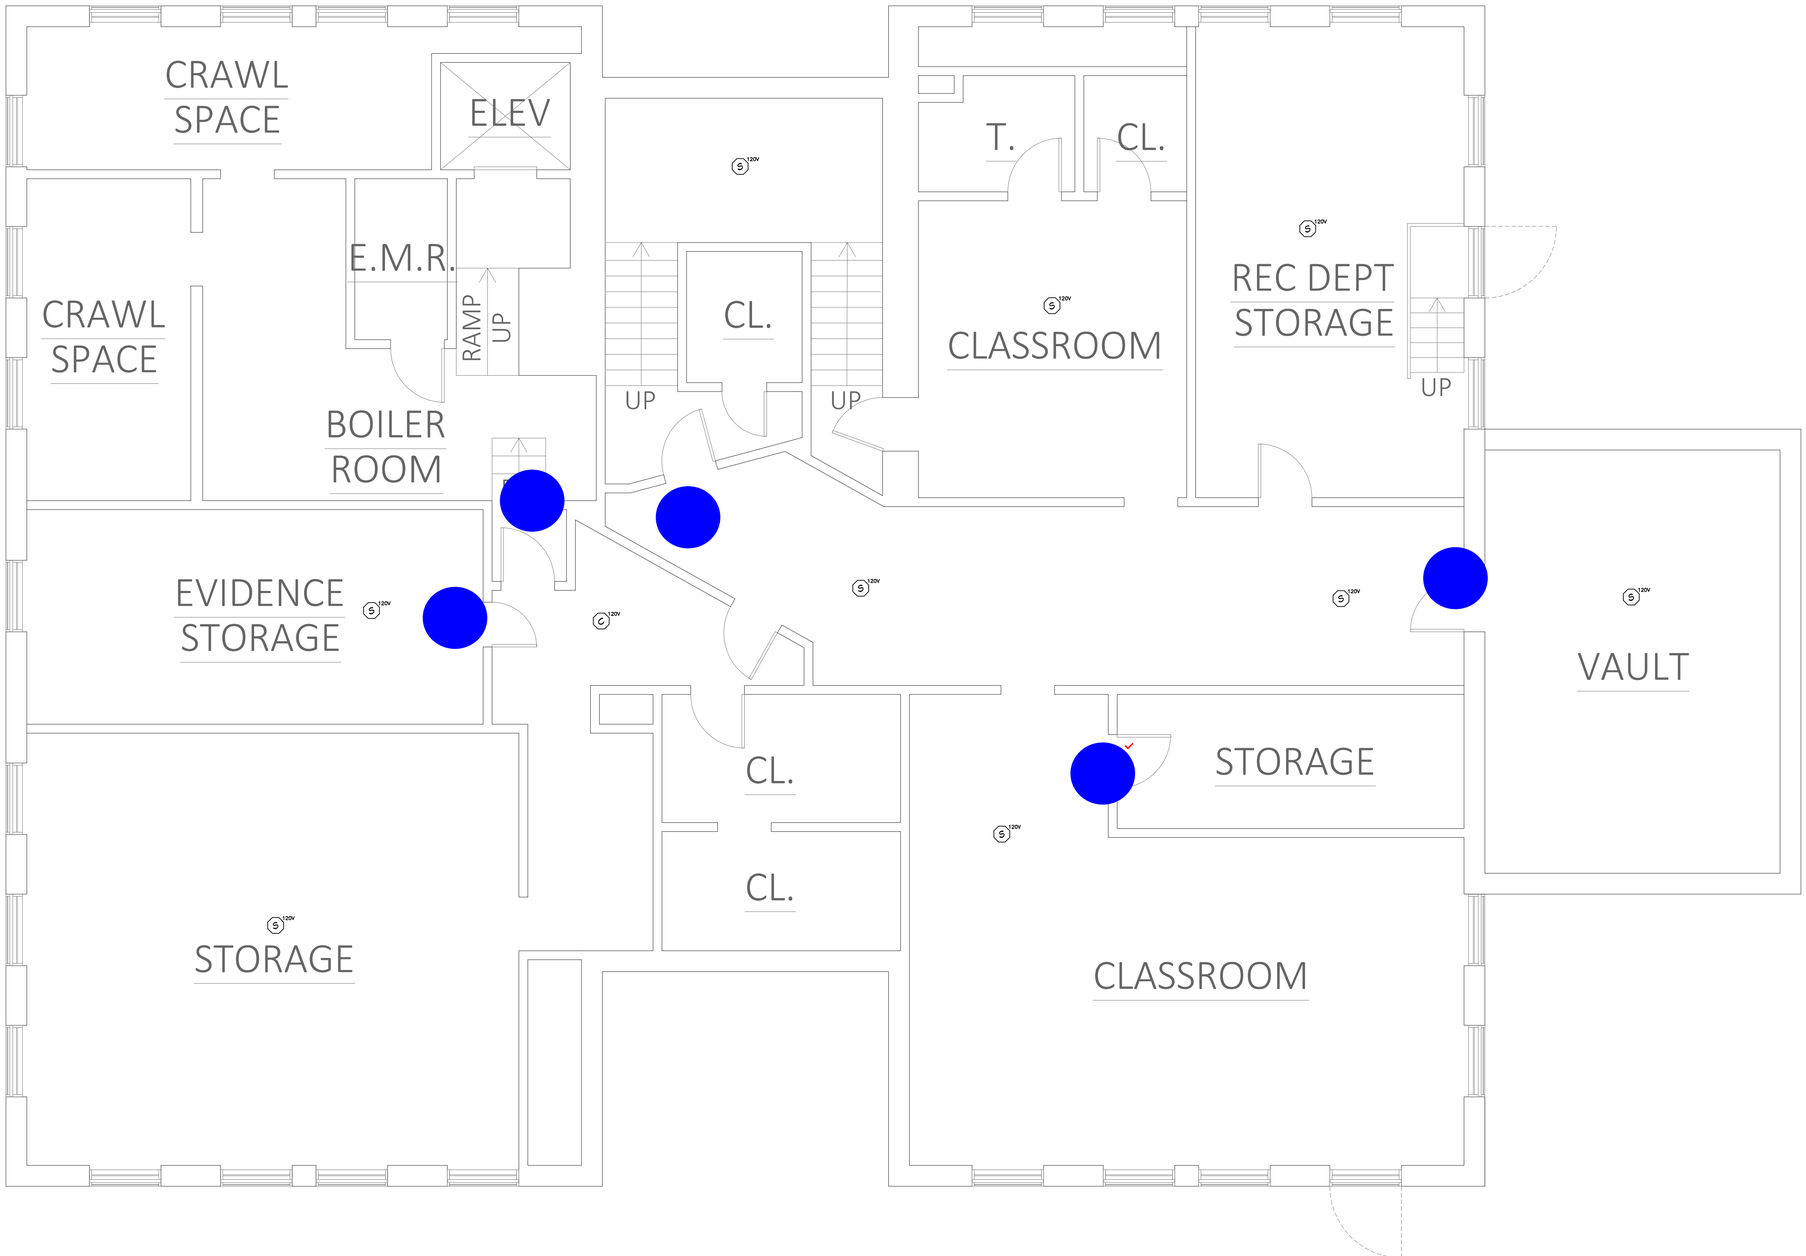

NOTE
Interior door access control connected to exterior access control access control system, no badges, key pad or phone access.
Option for independent interior door access control locksets (system)

CR **Magnetic Access Control System**

Wireless Access Control System

APEX Consulting
Owner's Project Management
PO Box 173 Underhill Ctr. VT 05490 (802) 288-0344
www.apexconsulting-llc.com

NO.	DATE	DESCRIPTION	BY	CK'D

PROJECT NAME:
RICHMOND TOWN OFFICE
RICHMOND, VERMONT
TOWN OF RICHMOND
CLIENT CONTACT INFORMATION

Proposed Second Floor Access Control Plan

DRAWN BY
DATE 9/27/24
CHECKED BY
PROJ. ENG.
SCALE AS NOTED

SHEET NUMBER
ACC-1

SHEET 1 OF 3

I:\7\727631 Richmond Library & Town Center Bldg Upgrades\Drawings\Electrical\727631 Richmond Town Office Smoke detectors.dwg 5/27/2022 1:31 PM